N.W. 1/4 SEC. 16, T.6N., R.21E. **526**

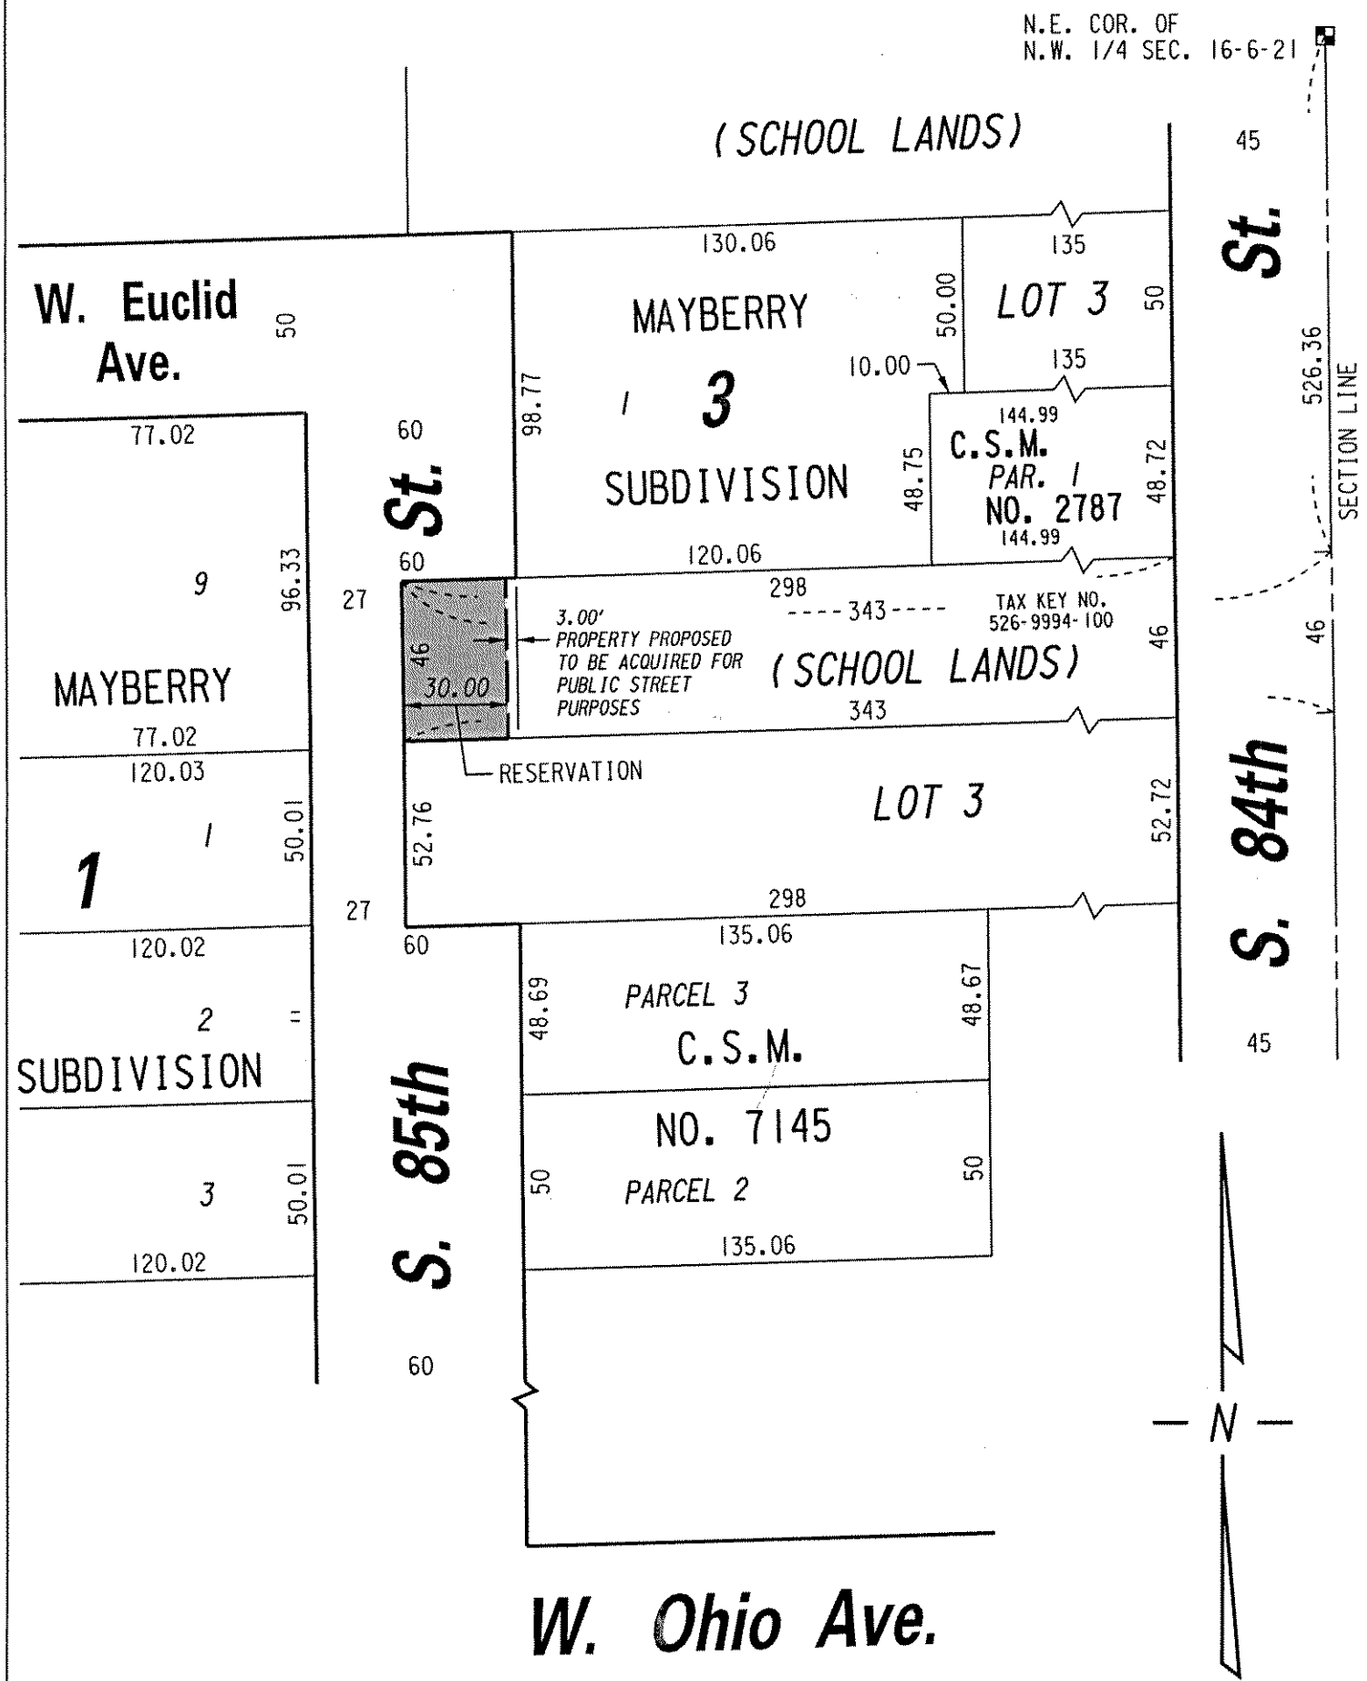

RESERVATION TO BE ACCEPTED FOR PUBLIC STREET PURPOSES

FILE NO.

INFRASTRUCTURE SERVICES DIVISION

MILWAUKEE, WISCONSIN

ASSIGNED TO: W.E. FUCHS
CH'K'D. BY: W.E. FUCHS
DRAWN BY: W.E.F.
DATE: MAY 14, 2004
PROJECT/GRANT NO.: WK52360048
SCALE: 1" = 50'
APPROVED BY:

Clark A. Wantoch
CENTRAL DRAFTING & RECORDS MANAGER

CITY ENGINEER

w:\eng\row\reservation\ 0048.res