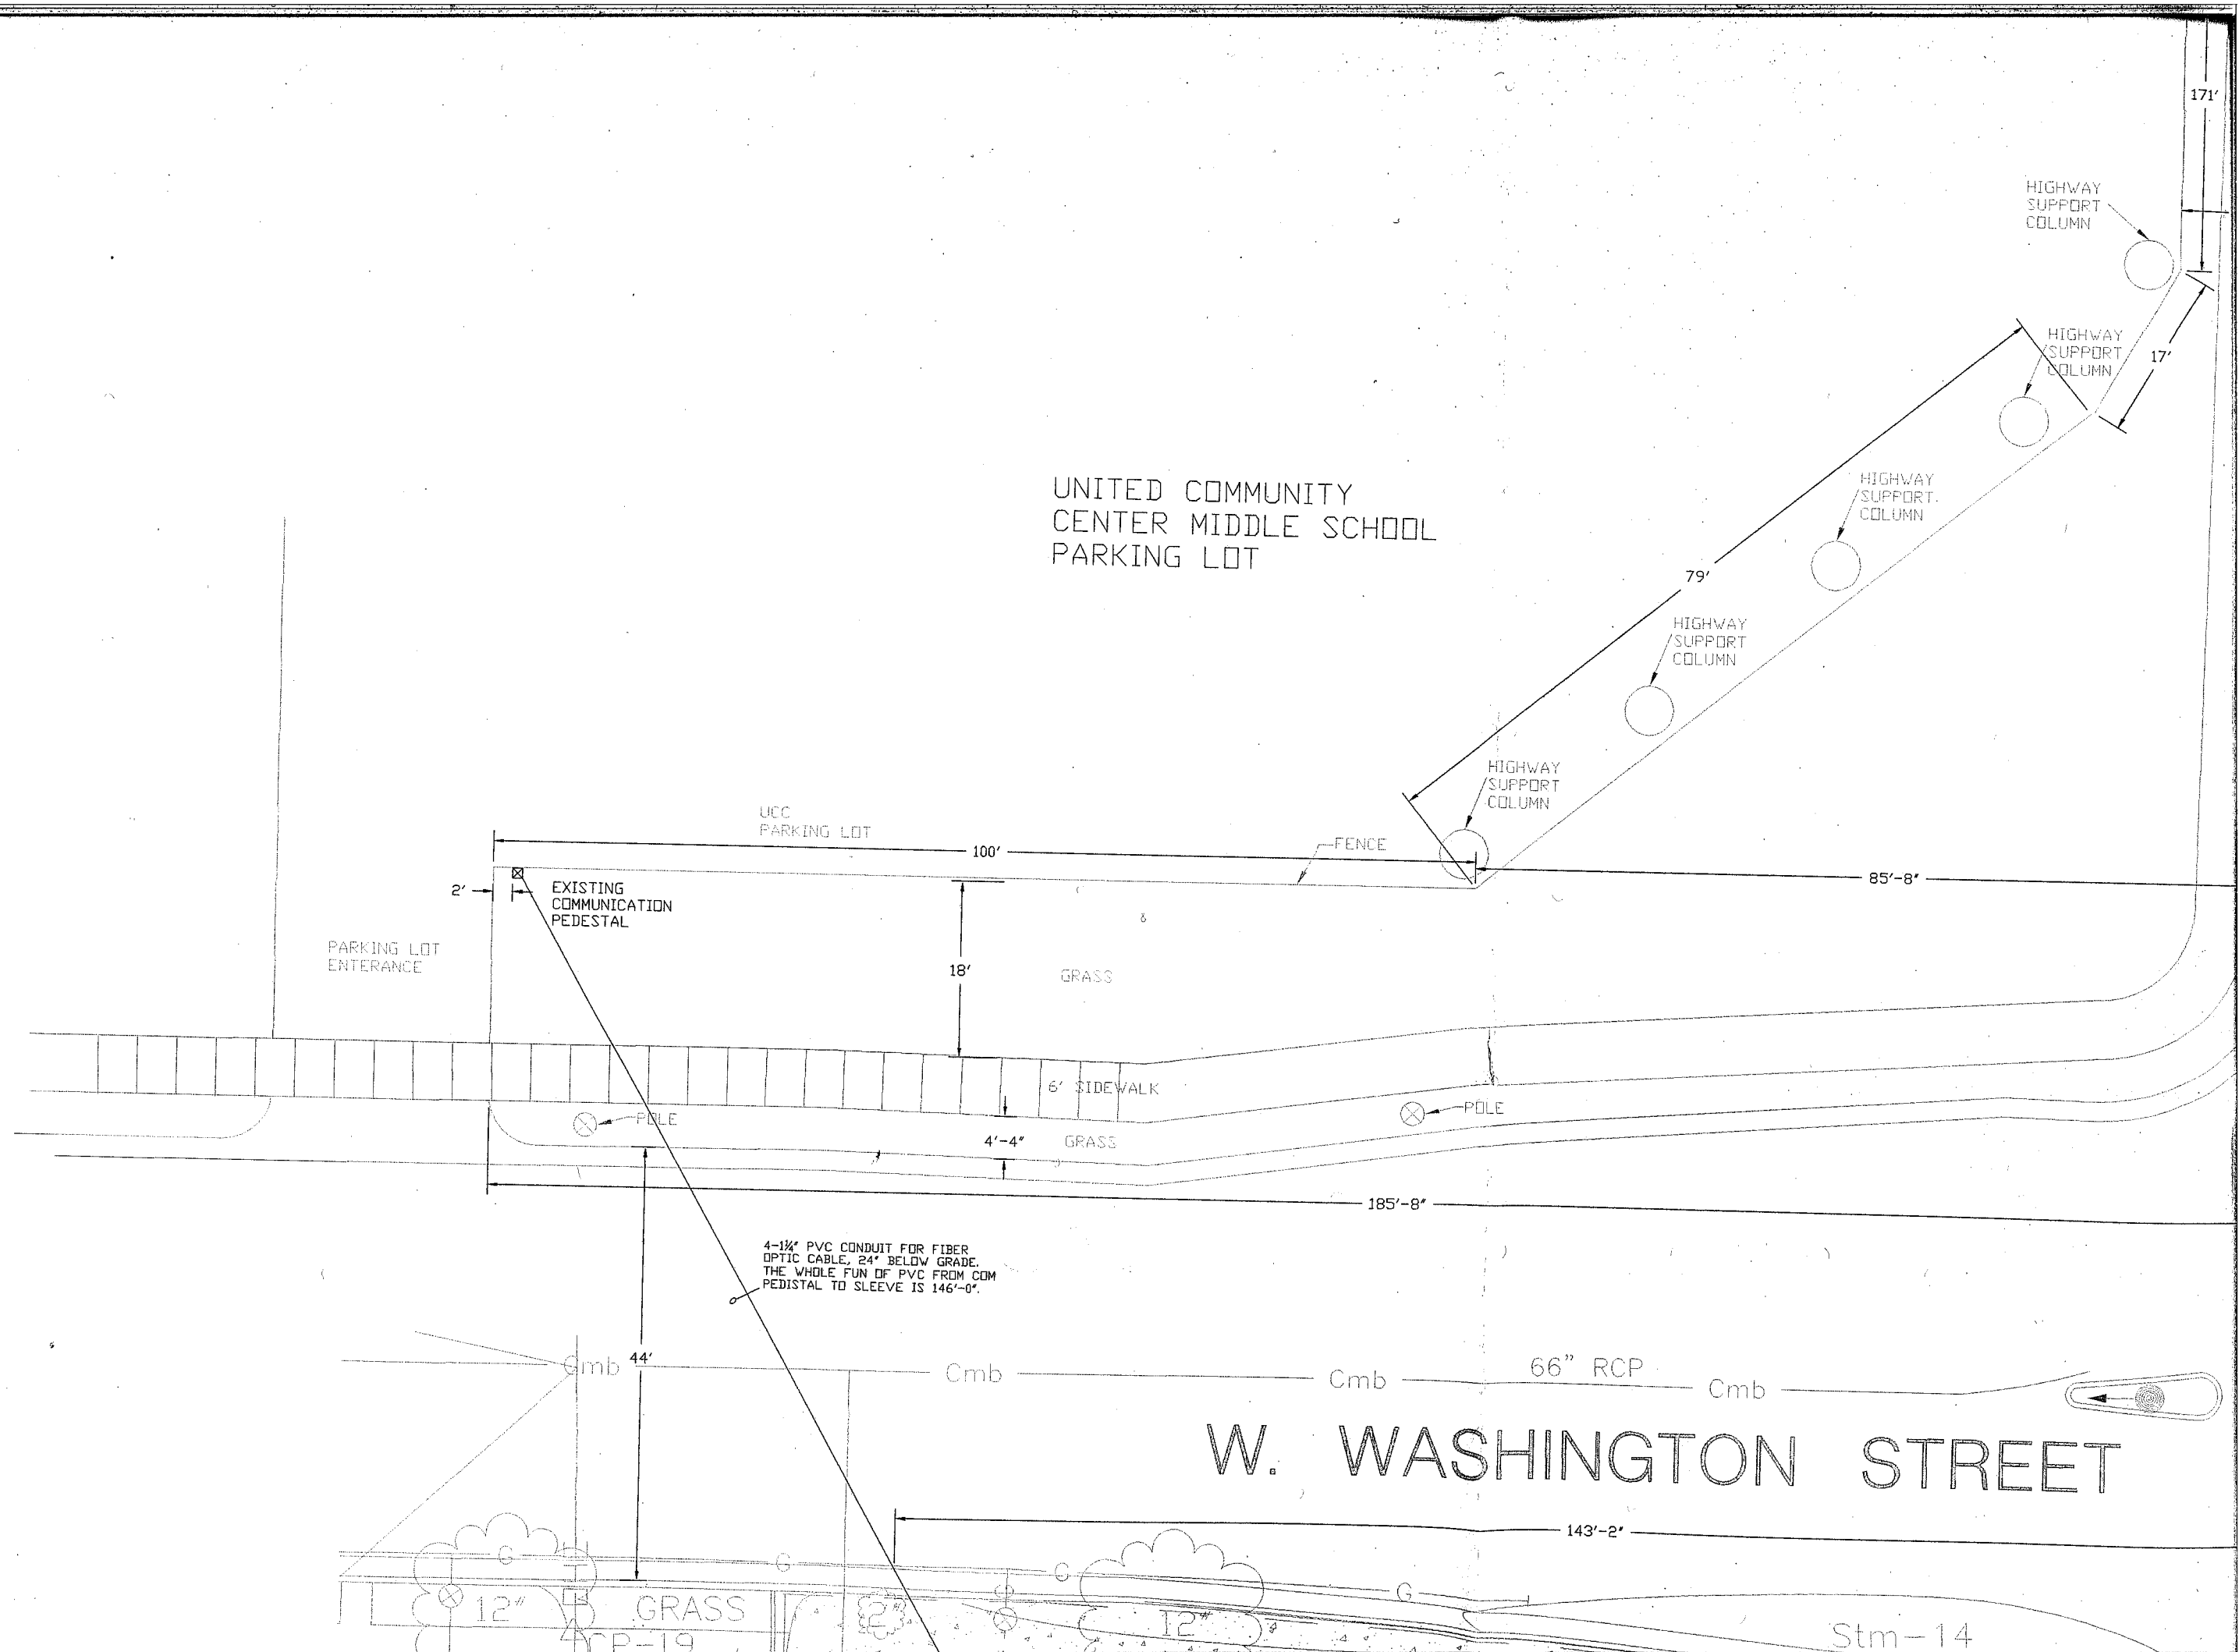
UNITED COMMUNITY
CENTER MIDDLE SCHOOL
PARKING LOT
171'
HIGHWAY
SUPPORT
COLUMN
HIGHWAY
SUPPORT
COLUMN
17'
HIGHWAY
SUPPORT
COLUMN
79'
HIGHWAY
SUPPORT
COLUMN
HIGHWAY
SUPPORT
COLUMN
UCC
PARKING LOT
100'
FENCE
85'-8"
2'
EXISTING
COMMUNICATION
PEDESTAL
PARKING LOT
ENTERANCE
18'
GRASS
6' SIDEWALK
POLE
POLE
4'-4"
GRASS
185'-8"
4-1¼" PVC CONDUIT FOR FIBER
OPTIC CABLE, 24" BELOW GRADE.
THE WHOLE FUN OF PVC FROM COM
PEDISTAL TO SLEEVE IS 146'-0".
Cmb
44'
Cmb
Cmb
66" RCP
Cmb
W. WASHINGTON STREET
143'-2"
G
G
G
G
12"
GRASS
12"
Stm-14